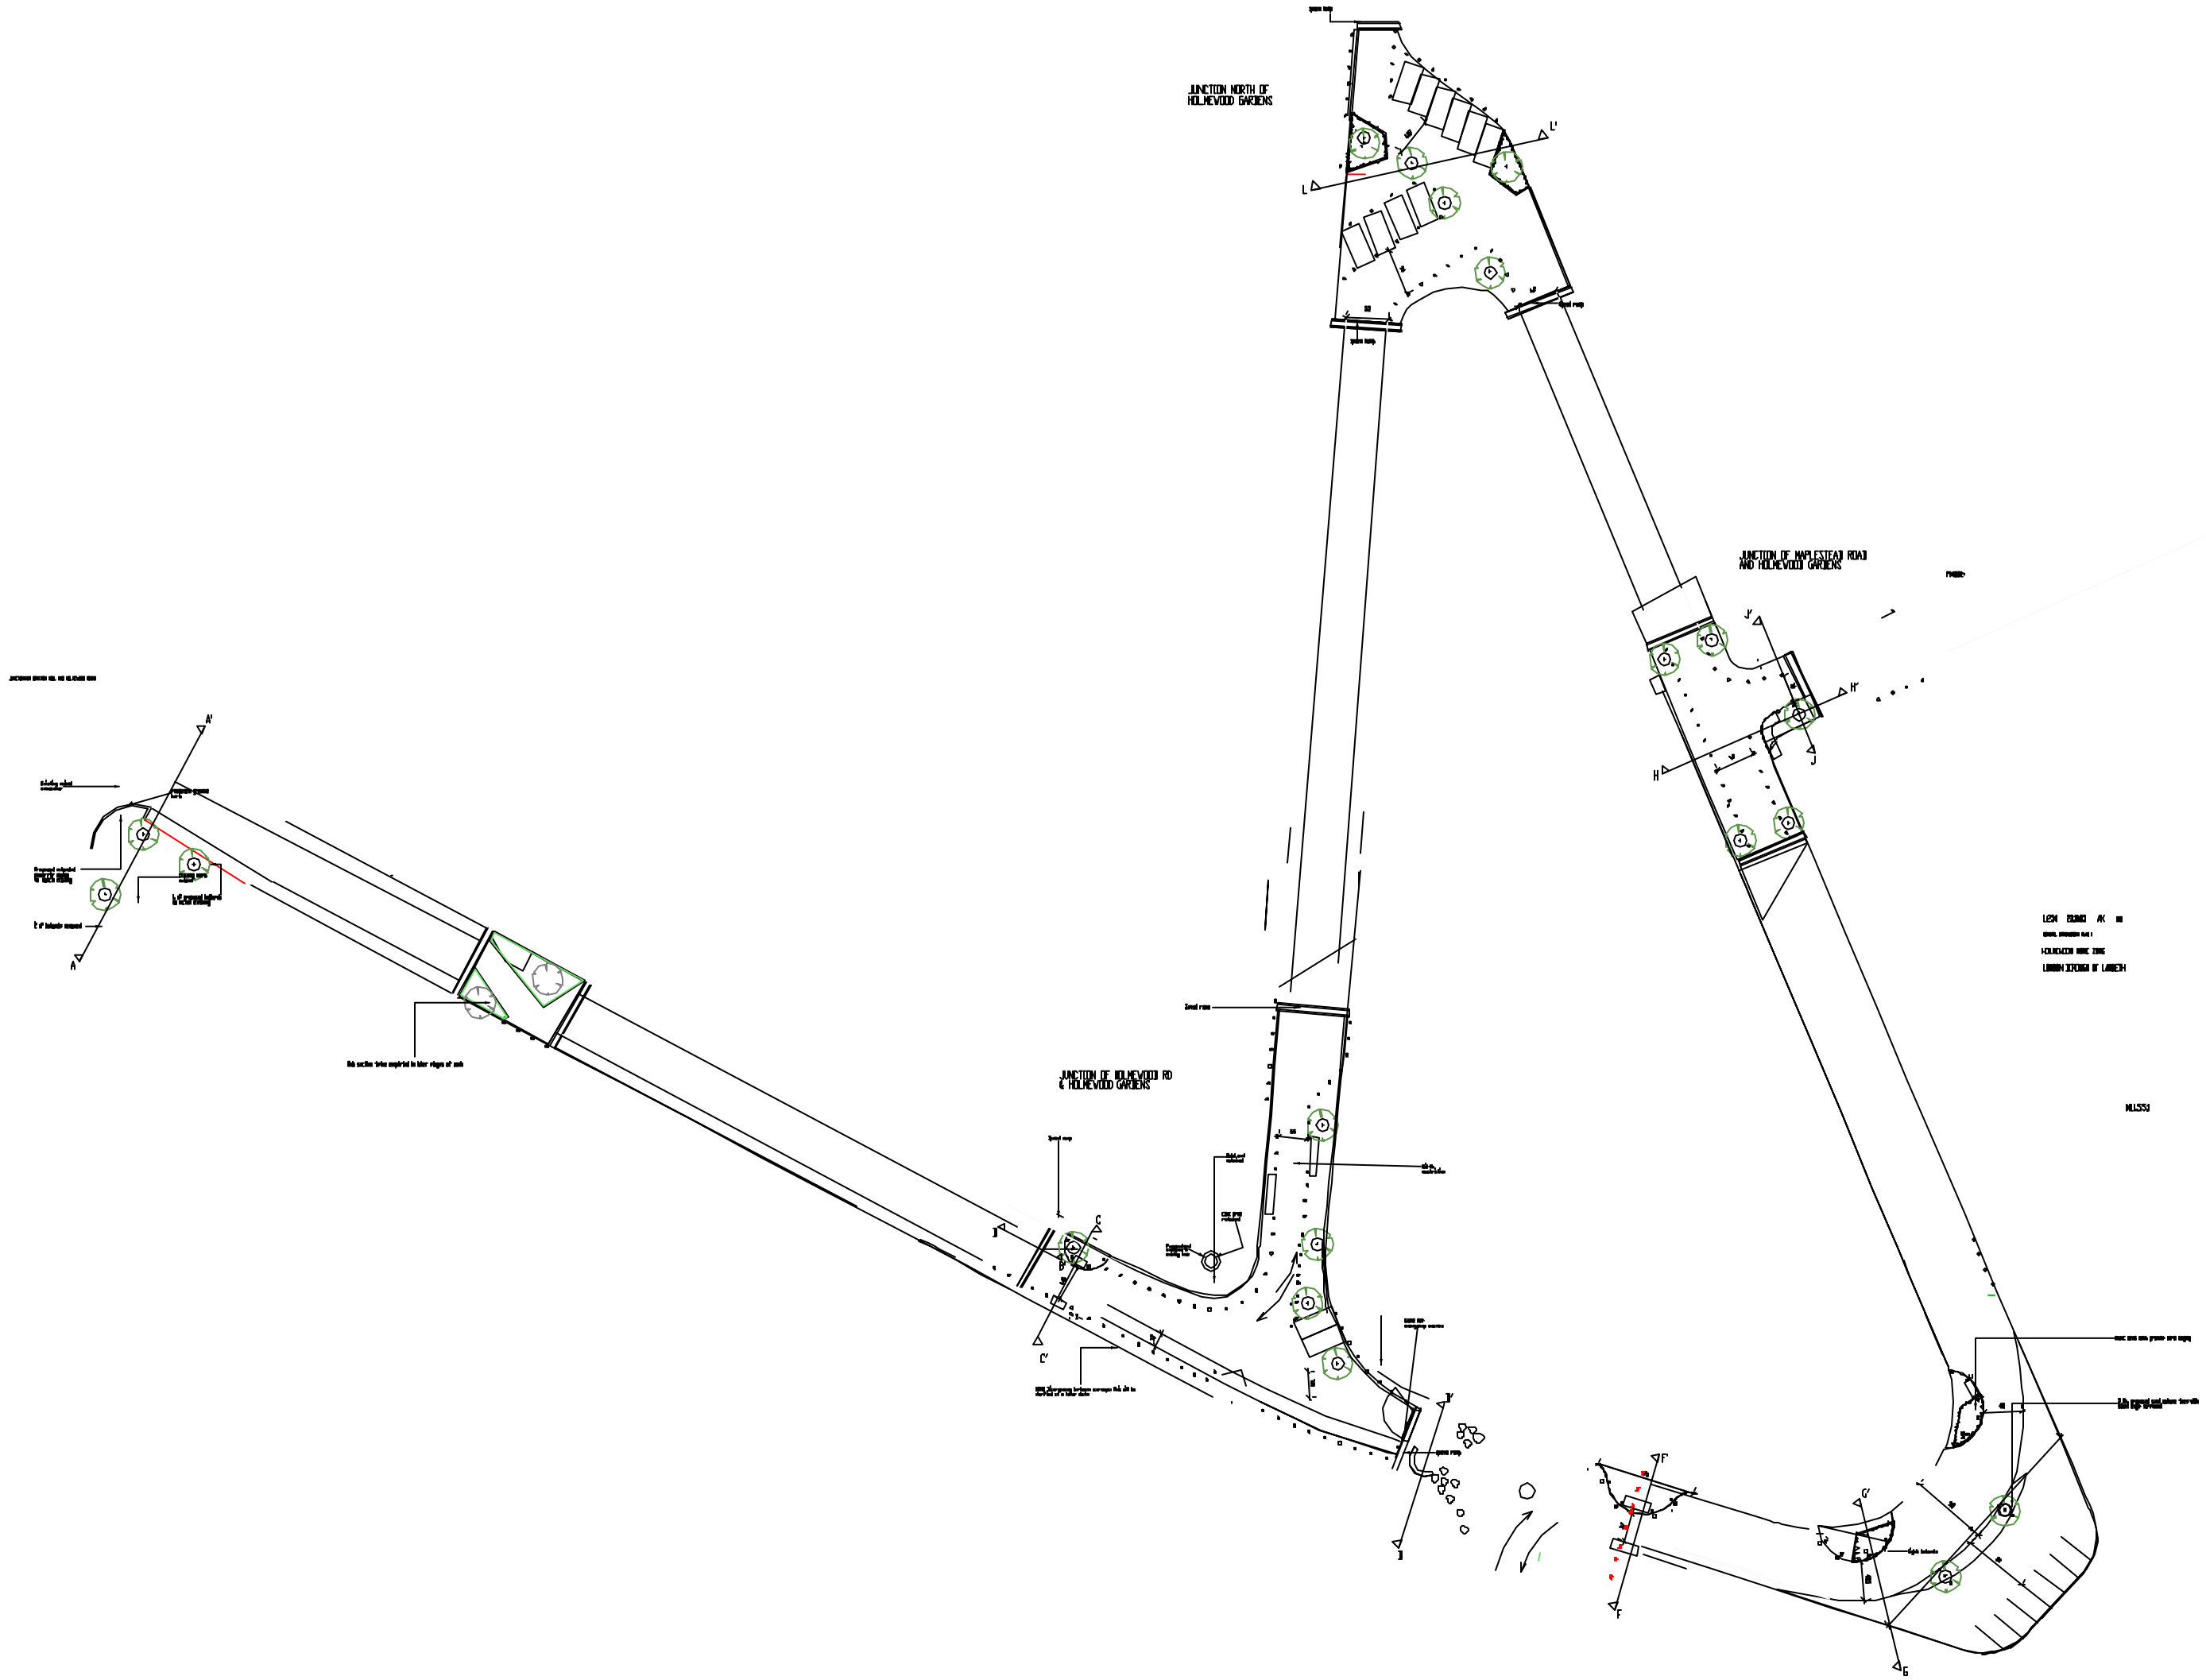
JUNCTION NORTH OF
HOLMEWOOD GARDENS
JUNCTION OF MAPLESTEAD ROAD
AND HOLMEWOOD GARDENS
JUNCTION OF HOLMEWOOD RD
& HOLMEWOOD GARDENS